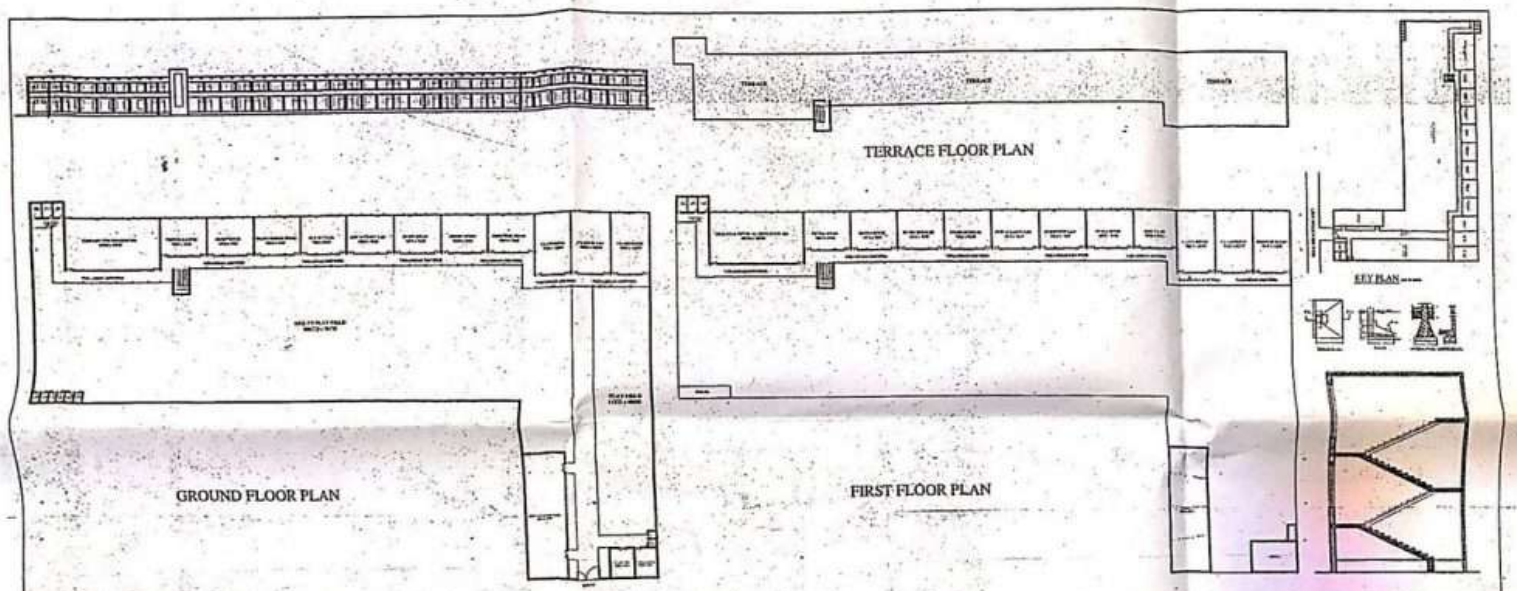

PROJECT :-	AREA :-	BUILD. PLAN APPROVED BY :-	FINAL APPROVAL BY :-	MANAGER :-		ARCHITECTURE CONSULTANTS :-
COLLEGE BUILDING FOR ONLY FOR B.Ed & B.T.C. Course "RAJAT BALIKA DEGREE COLLEGE" KHORI KH. CHAURASIA, BAHAU ANDALPUR, MADI DANEWAR ROAD, Tehsil :- TANDA, Dist :- AMBEDKARNAGAR	Total Plot Area: 5530.00 Sqm Ground Floor : 2099.64 Sqm First Floor : 2099.64Sqm Terrace Floor : 0021.65 Sqm Total Covered : 4220.93 Sqm	Gram Panchayat	Tahsildar/A.E. DRDA	(Dr. R.P.SINGH CHAUHAN)	तहसीलदार	AAYAAM ARCHITECTS & INTERIOR DESIGNERS

संस्थापक प्रबन्धक